

1 PLAN:GROUND FLOOR
SCALE 1:100

1. ALL DIMENSIONS ARE IN MM AND LEVELS IN METRES UNLESS OTHERWISE SPECIFIED.
2. ALL DIMENSIONS SHALL BE CHECKED AND VERIFIED AT SITE.
3. THE DRAWING SHALL BE CHECKED. NO DIMENSION TO BE SCALED FROM THE DRAWING
4. ALL DRAWINGS ARE INTER- RELATED AND SHALL BE READ IN CONJUNCTION WITH OTHER DRAWINGS
5. ANY DISCREPANCY FOUND IN THE DRAWING IS TO CLARIFIED WITH THE ARCHITECT OR THEIR REPRESENTATIVE AT THE SITE BEFORE COMMENCEMENT OF THE WORK OR RELATED ITEMS OF WORK.

CLIENT:
Mr. ROY MATHEW

PROJECT:
RESIDENCE AT PEROORKADA

DWG TITLE:
PLAN : Ground Floor - Proposed
Civil Works - Fabrication

PRJCT NO:

DATE:
11.04.25

SCALE:
A4- 1:100

DWG NO.


REV NO.
00

ORIENTATION:



- ☐ REFERENCE
☐ CONSULTANT
☐ CONSTRUCTION

ARCHITECT:
REBEKAH KURIEN
rebekah.krn@gmail.com
Ph 9495997831

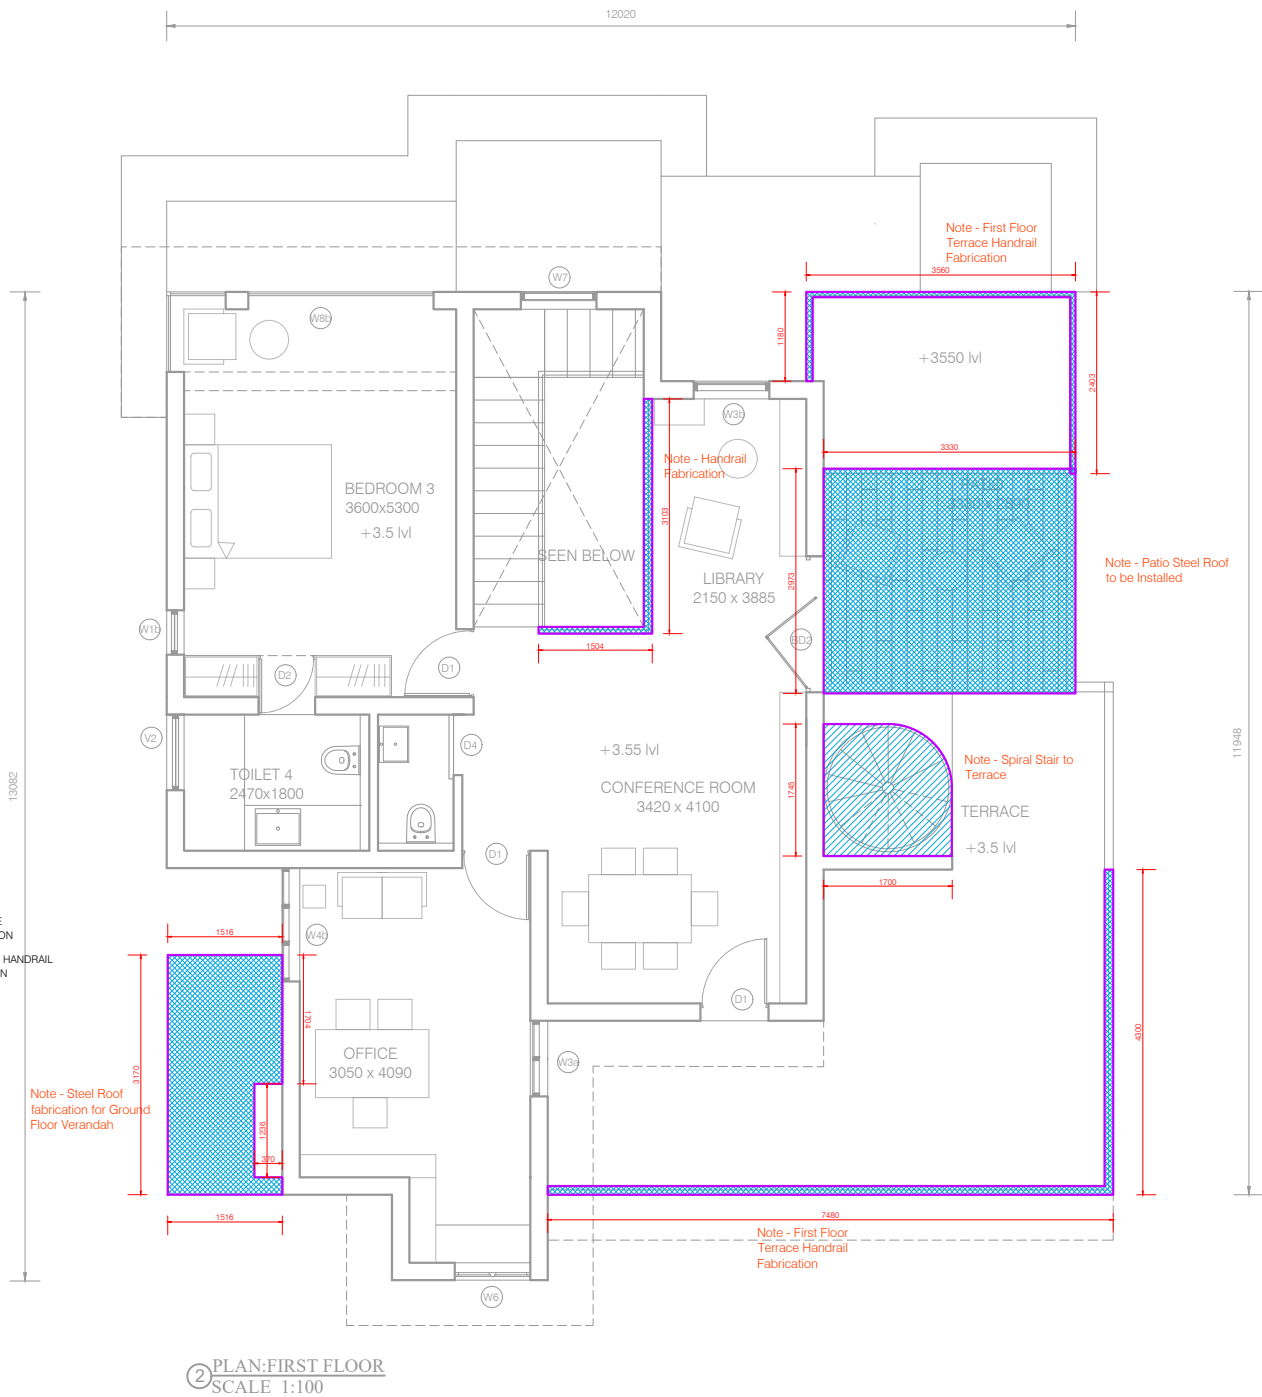

1. ALL DIMENSIONS ARE IN MM AND LEVELS IN METRES UNLESS OTHERWISE SPECIFIED.
2. ALL DIMENSIONS SHALL BE CHECKED AND VERIFIED AT SITE.
3. ALL DIMENSIONS SHALL BE CHECKED AND VERIFIED AT SITE.
4. ALL DRAWINGS ARE INTER- RELATED AND SHALL BE READ IN CONJUNCTION WITH OTHER DRAWINGS
5. ANY DISCREPANCY FOUND IN THE DRAWING IS TO CLARIFIED WITH THE ARCHITECT OR THEIR REPRESENTATIVE AT THE SITE BEFORE COMMENCEMENT OF THE WORK OR RELATED ITEMS OF WORK.

CLIENT:
Mr. ROY MATHEW

PROJECT:
RESIDENCE AT PEROORKADA

DWG TITLE:
PLAN : First Floor - Proposed
Civil Works - Fabrication

PRJCT NO:

DATE:
11.04.25

SCALE:
A4- 1:100

DWG NO.


REV NO.
00

ORIENTATION:



- ☐ REFERENCE
☐ CONSULTANT
☐ CONSTRUCTION

ARCHITECT:
REBEKAH KURIEN
rebekeh.krn@gmail.com
Ph 9495997831

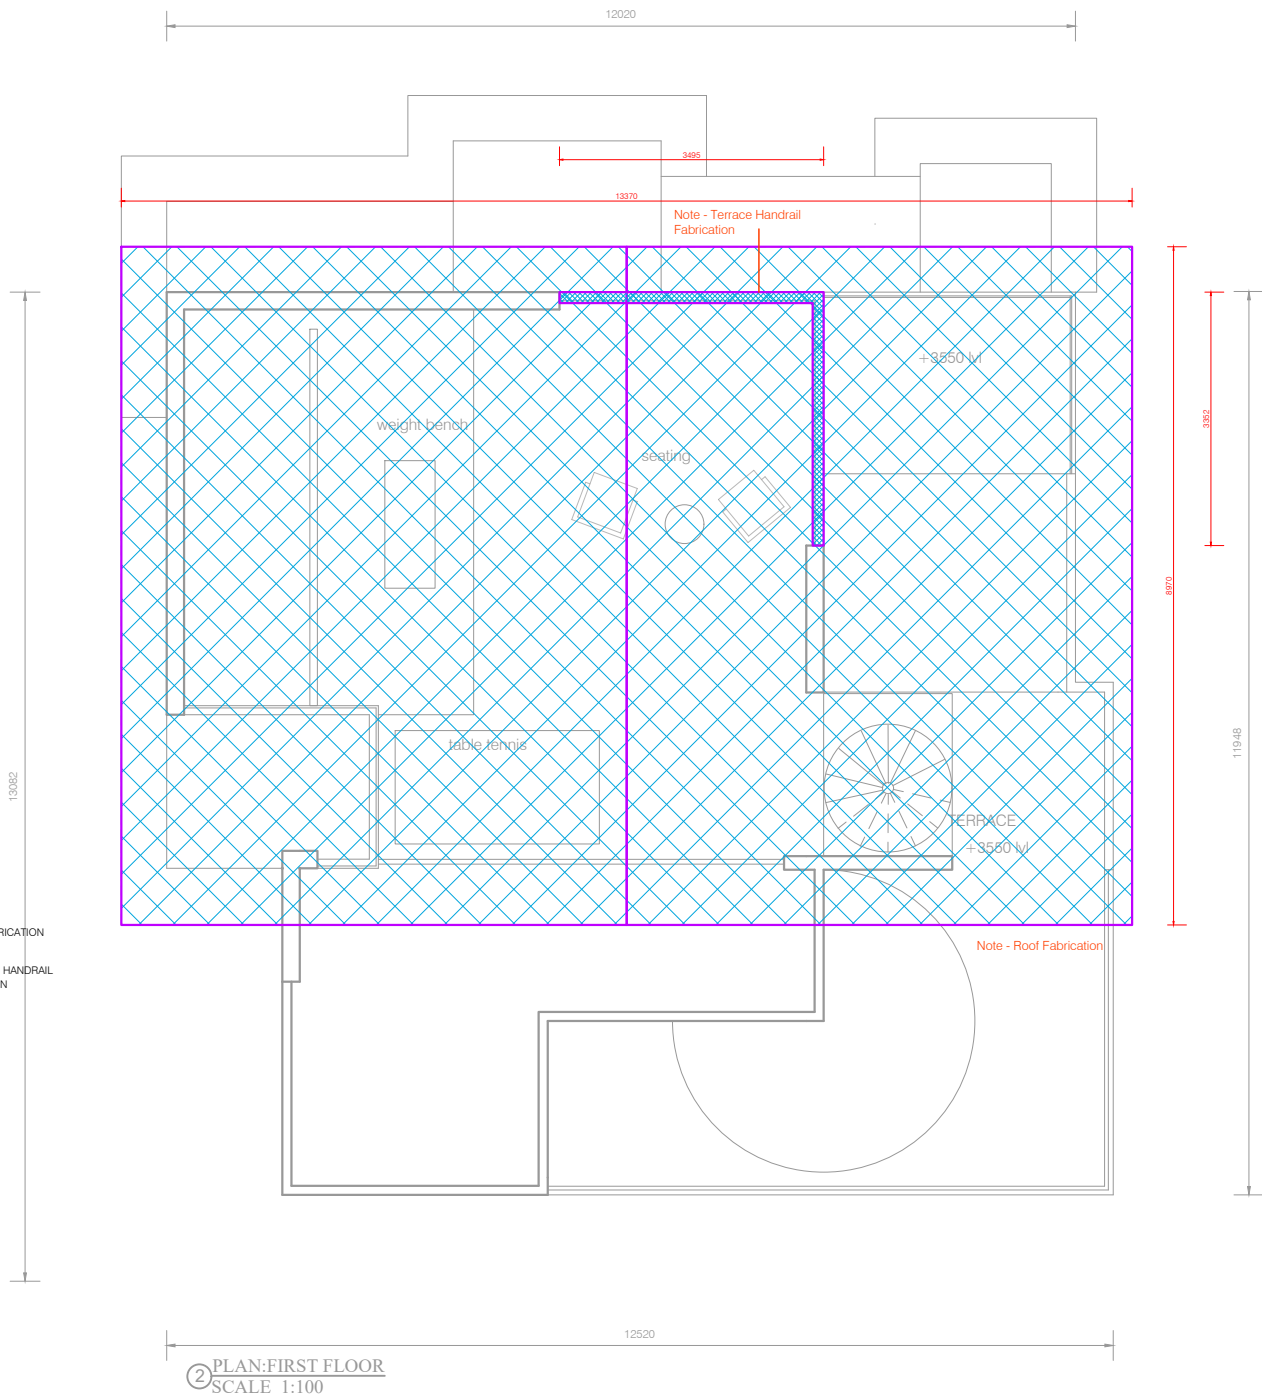


1. ALL DIMENSIONS ARE IN MM AND LEVELS IN METRES UNLESS OTHERWISE SPECIFIED.
2. ALL DIMENSIONS SHALL BE CHECKED AND VERIFIED AT SITE.
3. ALL DIMENSIONS SHALL BE CHECKED. NO DIMENSION TO BE SCALED FROM THE DRAWING
4. ALL DRAWINGS ARE INTER- RELATED AND SHALL BE READ IN CONJUNCTION WITH OTHER DRAWINGS
5. ANY DISCREPANCY FOUND IN THE DRAWING IS TO CLARIFIED WITH THE ARCHITECT OR THEIR REPRESENTATIVE AT THE SITE BEFORE COMMENCEMENT OF THE WORK OR RELATED ITEMS OF WORK.

CLIENT:
Mr. ROY MATHEW

PROJECT:
RESIDENCE AT PEROORKADA

DWG TITLE:
PLAN : Terrace - Proposed

PRJCT NO:	DATE: 11.04.25	SCALE: A4- 1:100	DWG NO.	REV NO. 00
	ORIENTATION: 		<input type="checkbox"/> REFERENCE <input type="checkbox"/> CONSULTANT <input type="checkbox"/> CONSTRUCTION	
	ARCHITECT: REBEKAH KURIEN rebekah.krn@gmail.com Ph 9495997831			