

2 PLAN: FIRST FLOOR  
SCALE 1:100

1. ALL DIMENSIONS ARE IN MM AND LEVELS IN METRES UNLESS OTHERWISE SPECIFIED.
2. ALL DIMENSIONS SHALL BE CHECKED AND VERIFIED AT SITE.
3. ALL DIMENSIONS SHALL BE CHECKED AND VERIFIED AT SITE. NO DIMENSION TO BE SCALED FROM THE DRAWING
4. ALL DRAWINGS ARE INTER- RELATED AND SHALL BE READ IN CONJUNCTION WITH OTHER DRAWINGS
5. ANY DISCREPANCY FOUND IN THE DRAWING IS TO CLARIFIED WITH THE ARCHITECT OR THEIR REPRESENTATIVE AT THE SITE BEFORE COMMENCEMENT OF THE WORK OR RELATED ITEMS OF WORK.

CLIENT:  
Mr. ROY MATHEW

PROJECT:  
RESIDENCE AT PEROORKADA

DWG TITLE:  
PLAN : First Floor - Proposed  
Demolition and Extension

PRJCT NO:

DATE:  
11.04.25

SCALE:  
A4- 1:100

DWG NO.


REV NO.  
00

ORIENTATION:



- ☐ REFERENCE  
☐ CONSULTANT  
☐ CONSTRUCTION

ARCHITECT:  
REBEKAH KURIEN  
rebekah.krn@gmail.com  
Ph 9495997831

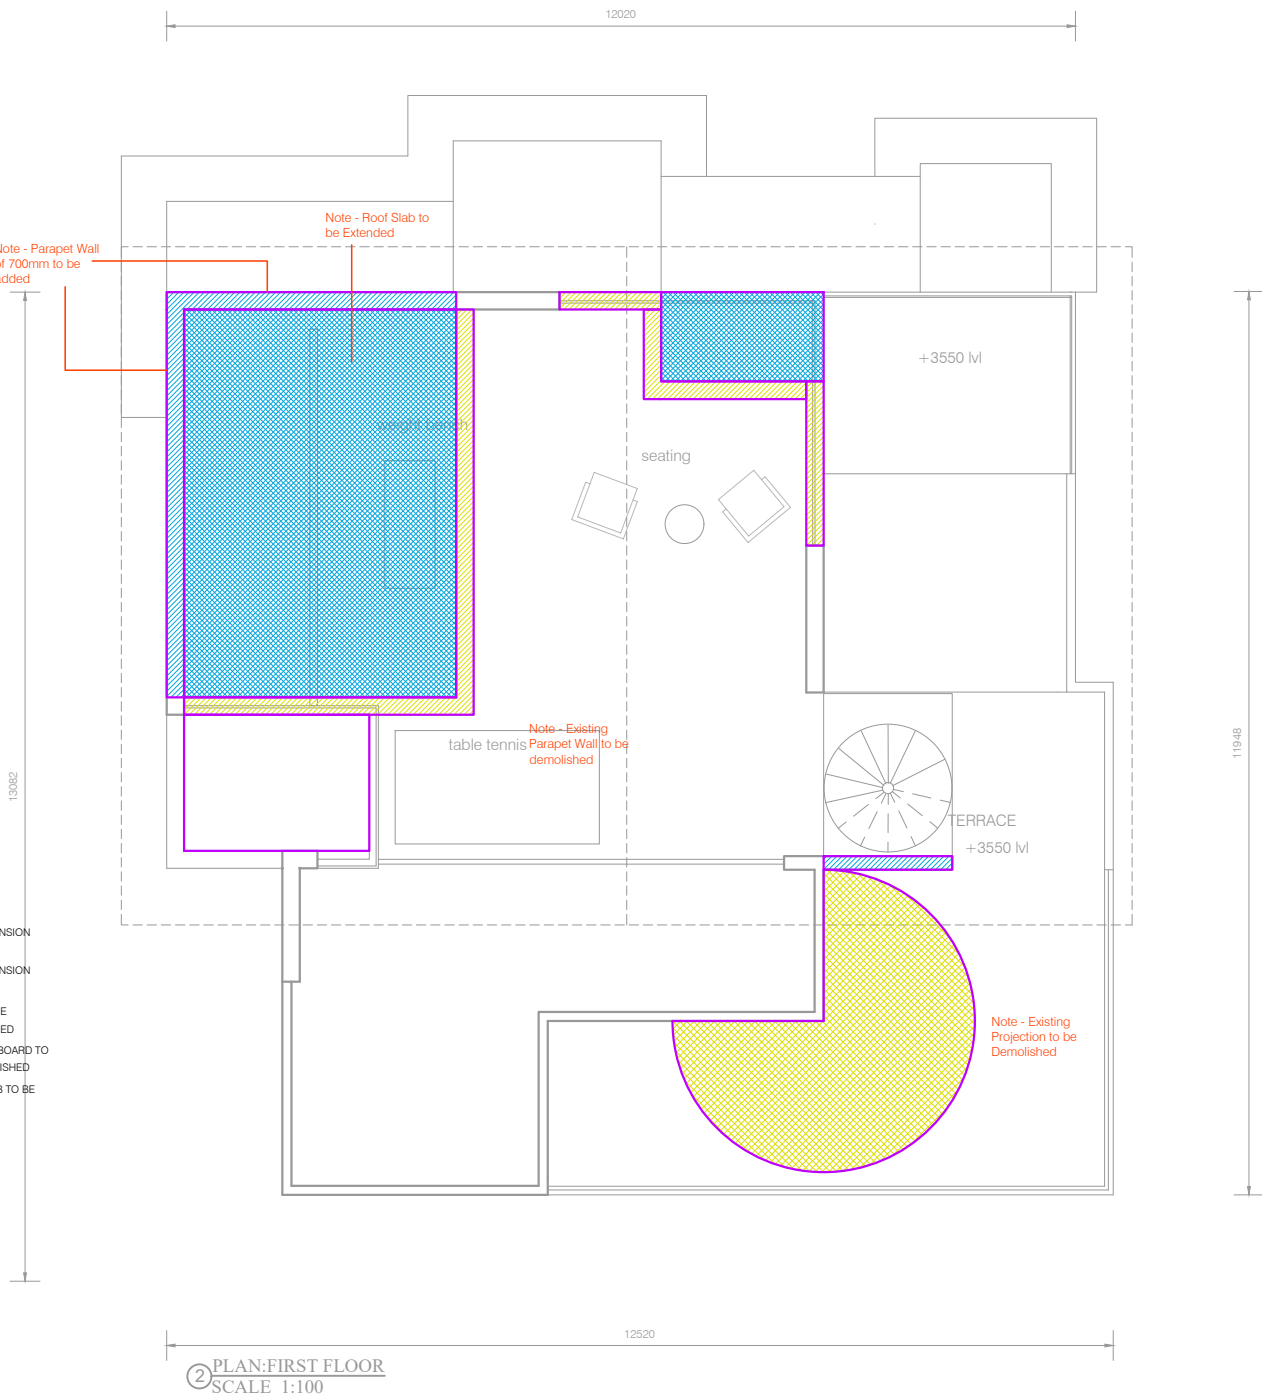

1. ALL DIMENSIONS ARE IN MM AND LEVELS IN METRES UNLESS OTHERWISE SPECIFIED.
2. ALL DIMENSIONS SHALL BE CHECKED AND VERIFIED AT SITE.
3. WRITTEN DIMENSION SHALL BE CHECKED. NO DIMENSION TO BE SCALED FROM THE DRAWING
4. ALL DRAWINGS ARE INTER- RELATED AND SHALL BE READ IN CONJUNCTION WITH OTHER DRAWINGS
5. ANY DISCREPANCY FOUND IN THE DRAWING IS TO CLARIFIED WITH THE ARCHITECT OR THEIR REPRESENTATIVE AT THE SITE BEFORE COMMENCEMENT OF THE WORK OR RELATED ITEMS OF WORK.

CLIENT:  
Mr. ROY MATHEW

PROJECT:  
RESIDENCE AT PEROORKADA

DWG TITLE:  
PLAN : Terrace - Proposed

PRJCT NO:	DATE:	SCALE:	DWG NO.	REV NO.
	11.04.25	A4- 1:100		00
ORIENTATION:			<input type="checkbox"/> REFERENCE <input type="checkbox"/> CONSULTANT <input type="checkbox"/> CONSTRUCTION	
			ARCHITECT: REBEKAH KURIEN rebekah.krn@gmail.com Ph 9495997831	